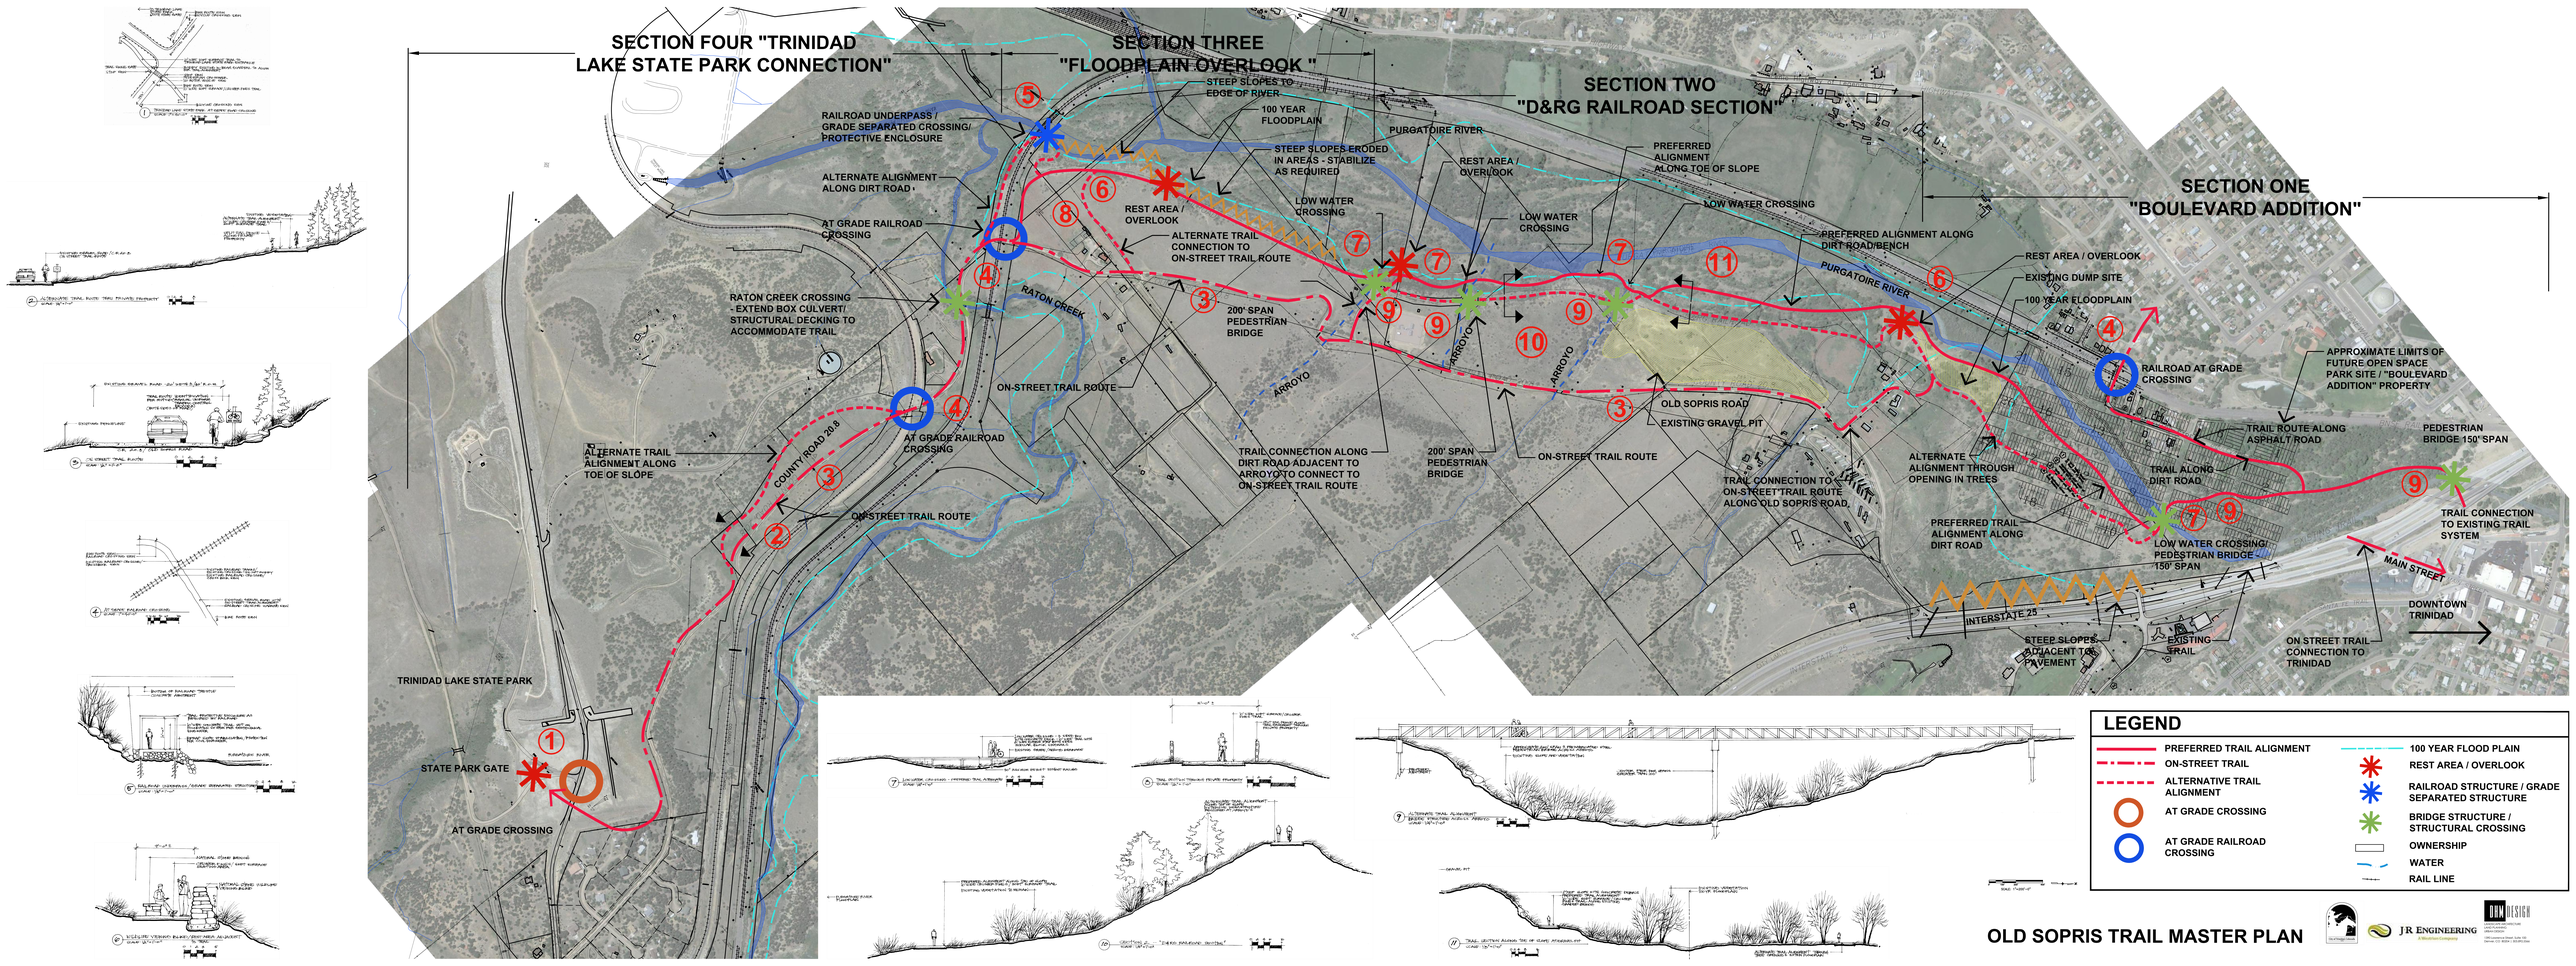

OLD SOPRIS TRAIL MASTER PLAN

J.R. ENGINEERING
A Westrian Company

DHM DESIGN